TYPICAL C/S OF BITUMEN MACADAM ROAD

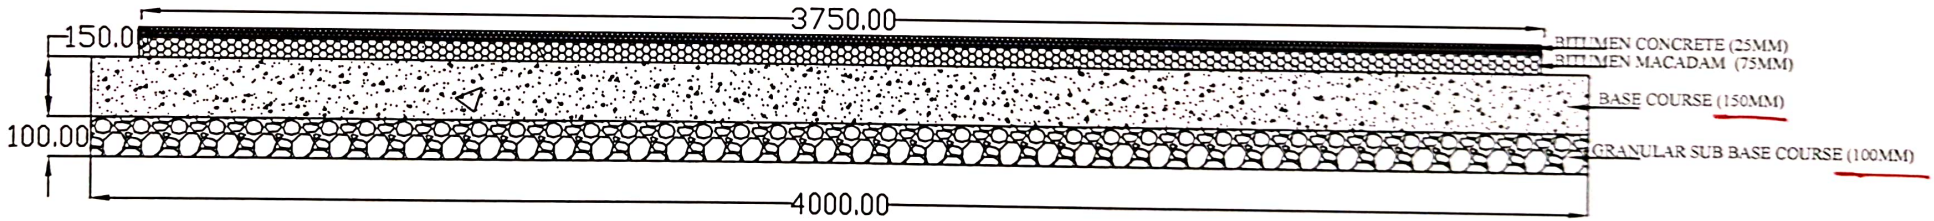

Assistant Executive Engineer
(Kaveri - O & M)-1-1 Sub Division
BWSSB, Thorekadanahalli.

Work of Construction of Bitumen Macadam Road from Ch: 19.0 km to Ch: 22.70 km in Transmission main.

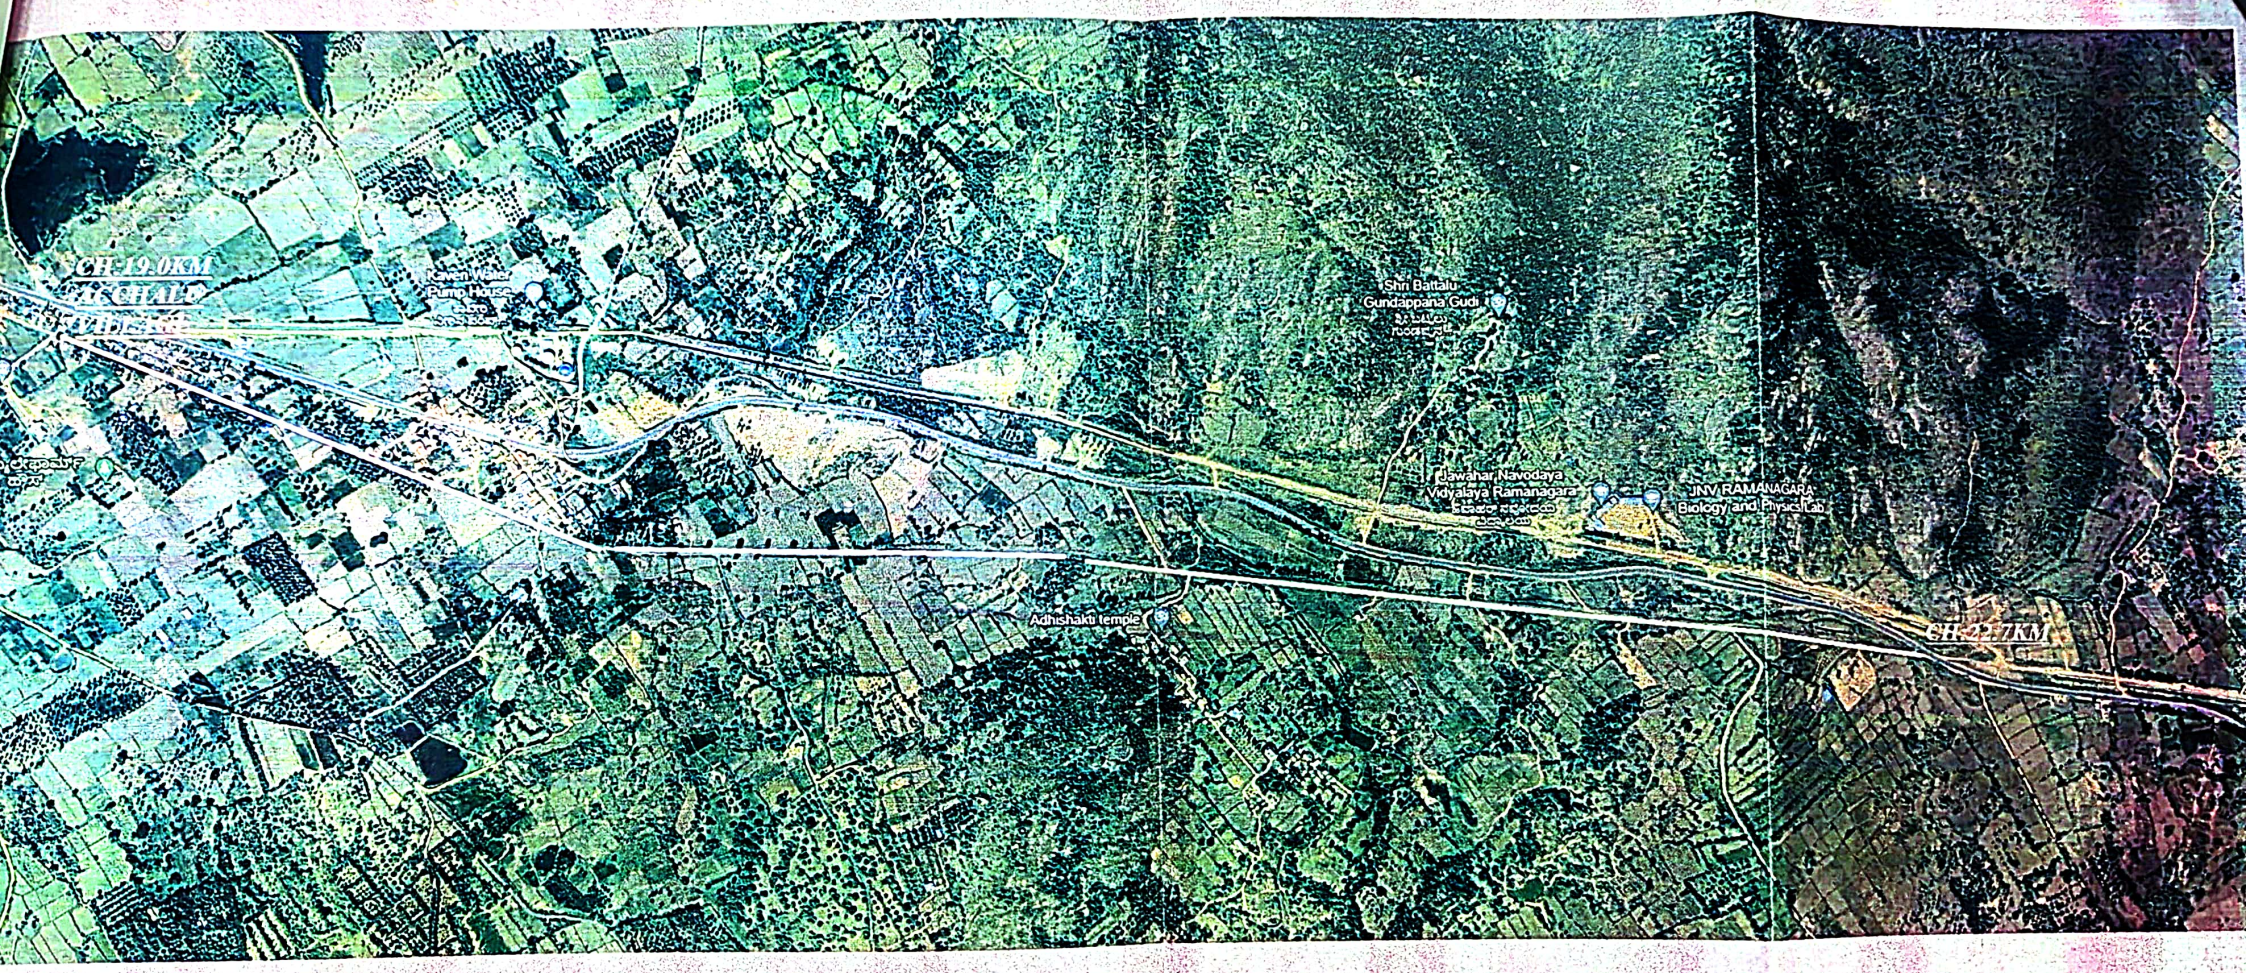

Assistant Executive Engineer
(Kaveri - O & M)-1-1 Sub Division
BWSSB, Thorekadanahalli.